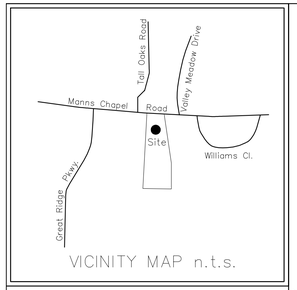

VICINITY MAP n.t.s.

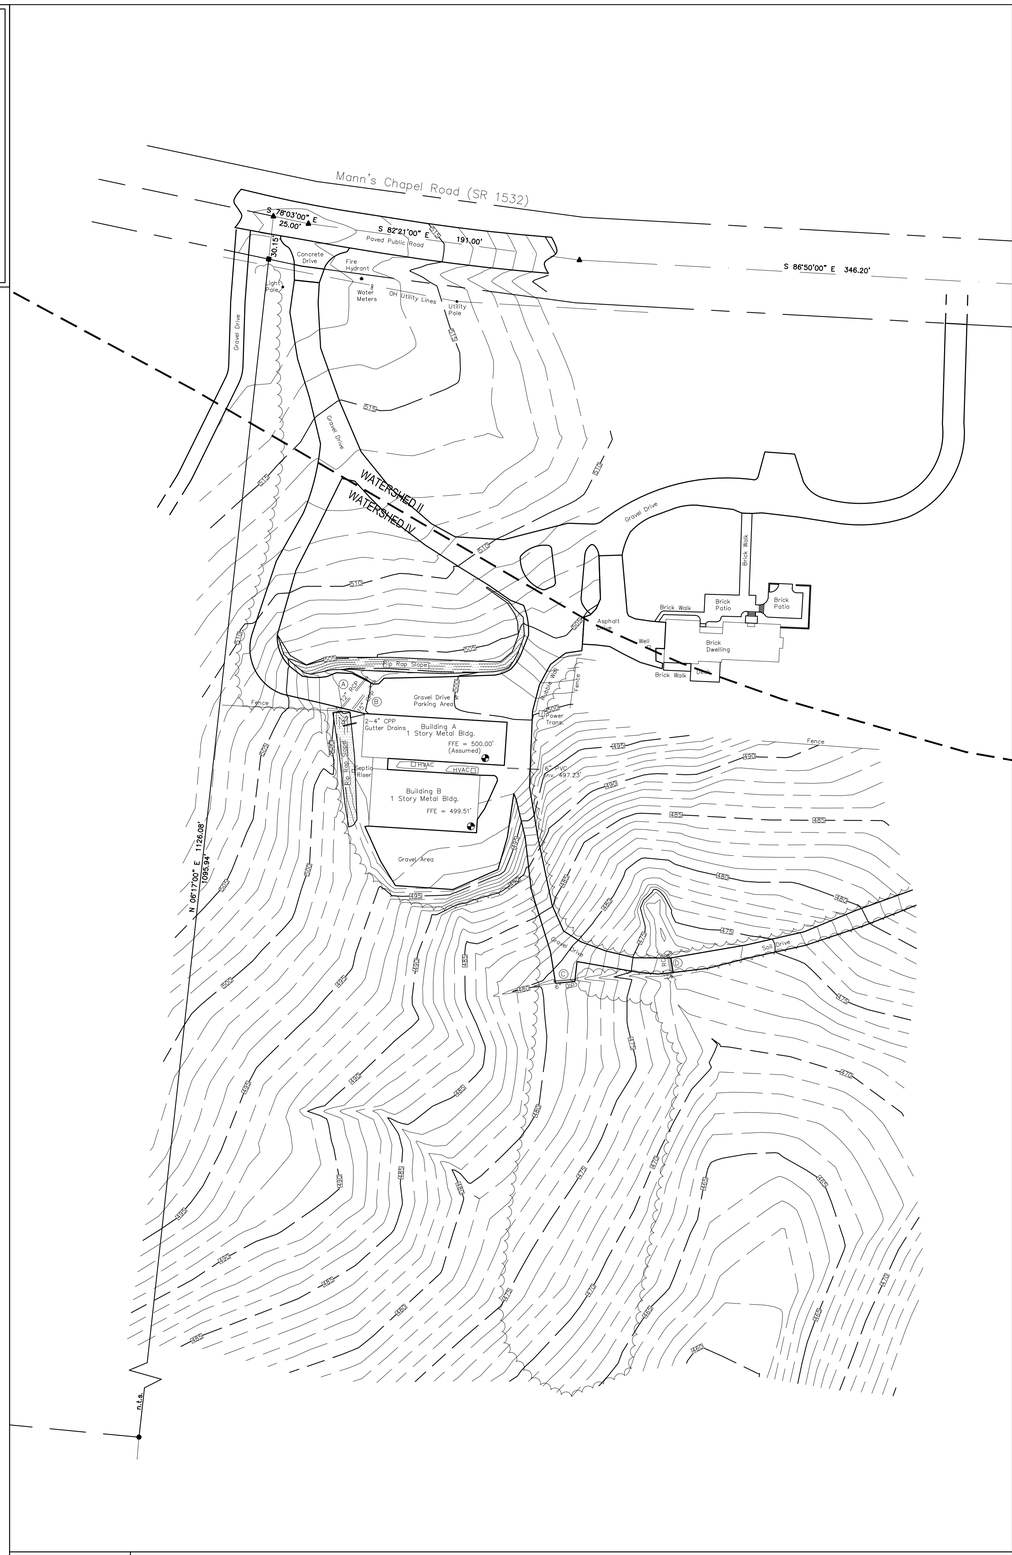

1-C101	EXISTING CONDITIONS
1" = 50'	

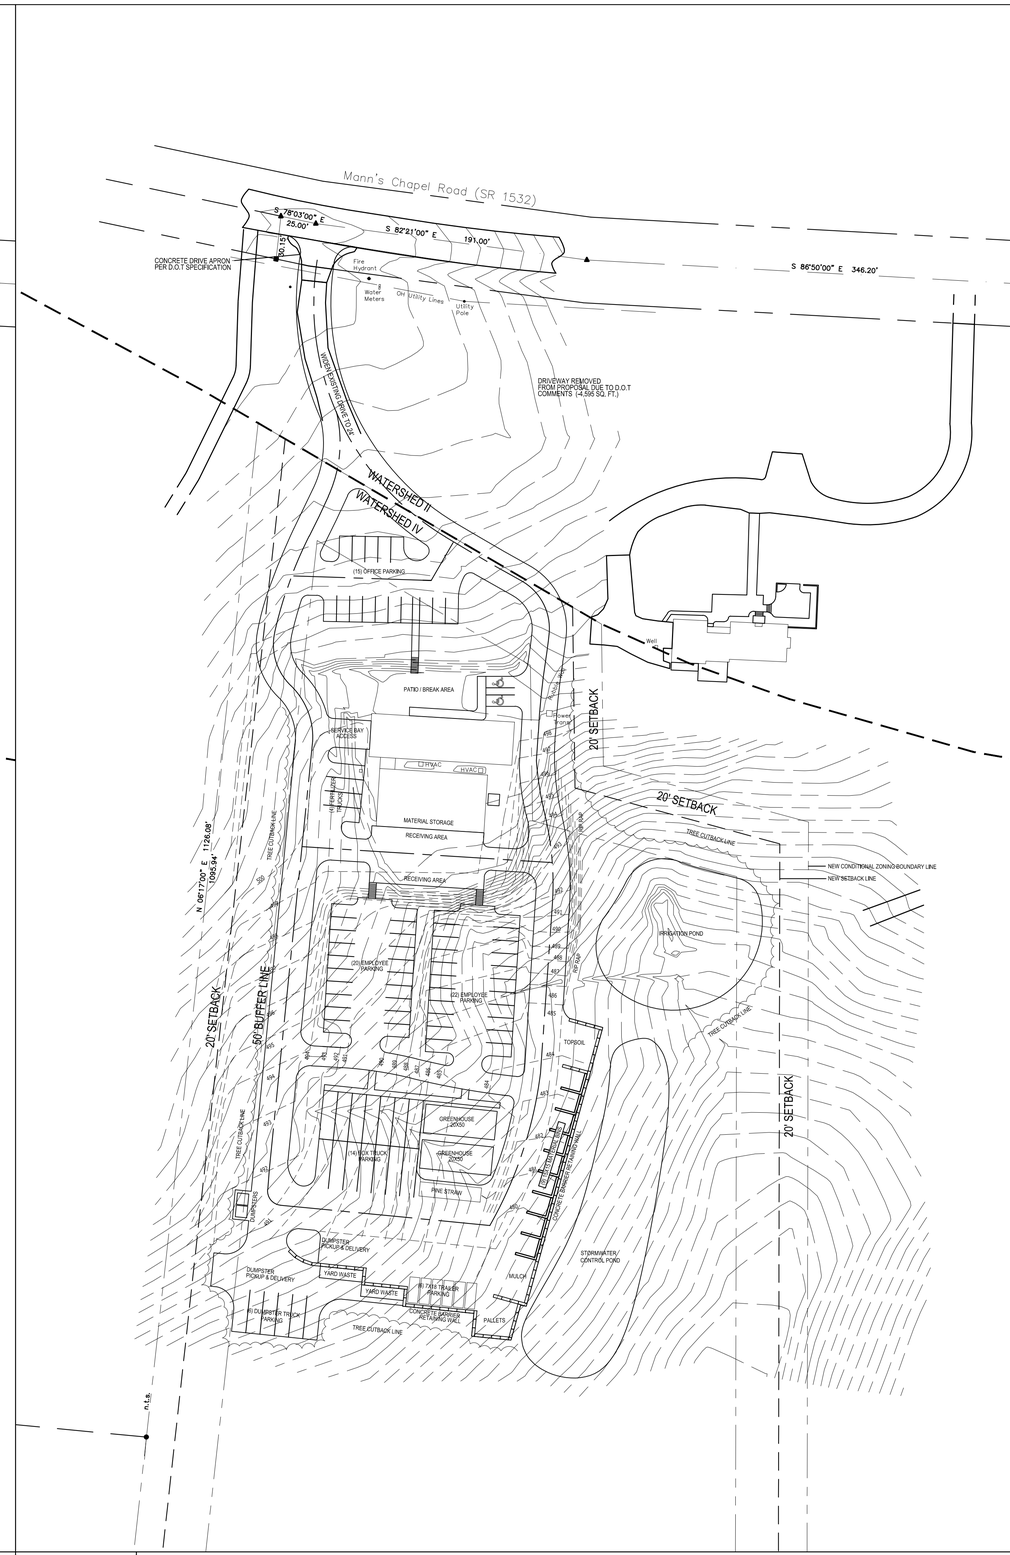

2-C101	PROPOSED SITE PLAN
1" = 50'	

SHAW DESIGN
ASSOCIATES, P.A.
DESIGN
PLANNING
GRAPHICS
180 PROVIDENCE RD SUITE #8
CHAPEL HILL, NC 27514
(919) 493-0528

COPYRIGHT 2017 - SHAW DESIGN ASSOCIATES, P.A.

THE USE OF THESE PLANS AND SPECIFICATIONS SHALL BE RESTRICTED TO THE ORIGINAL SITE FOR WHICH THEY WERE PREPARED, AND PUBLICATION THEREOF IS EXPRESSLY LIMITED TO SUCH USE. RE-USE, REPRODUCTION, OR PUBLICATION BY ANY METHOD, IN WHOLE OR IN PART, IS PROHIBITED. TITLE TO THE DESIGNS, PLANS AND SPECIFICATIONS REMAIN IN THE ARCHITECT WITHOUT PREJUDICE. VISUAL CONTACT WITH THESE PLANS AND SPECIFICATIONS SHALL CONSTITUTE PRIMA FACIE EVIDENCE OF THE ACCEPTANCE OF THESE RESTRICTIONS.

EXISTING CONDITIONS & PROPOSED SITE PLAN

O'MARA LANDSCAPING OFFICE

4590 MANNS CHAPEL ROAD
CHATHAM COUNTY, NC

REGISTERED ARCHITECT
KEITH A. SHAW
6925
CHAPEL HILL, NC
PRELIMINARY NOT FOR CONSTRUCTION
STATE OF NORTH CAROLINA

SHAW DESIGN ASSOCIATES, P.A.
REGISTERED ARCHITECTURAL CORPORATION
NORTH CAROLINA
PRELIMINARY NOT FOR CONSTRUCTION
CHAPEL HILL, N.C.

REVISIONS

DATE	5/9/2018
DRAWN	-
FILE #	1736

C101

SHEET - OF -