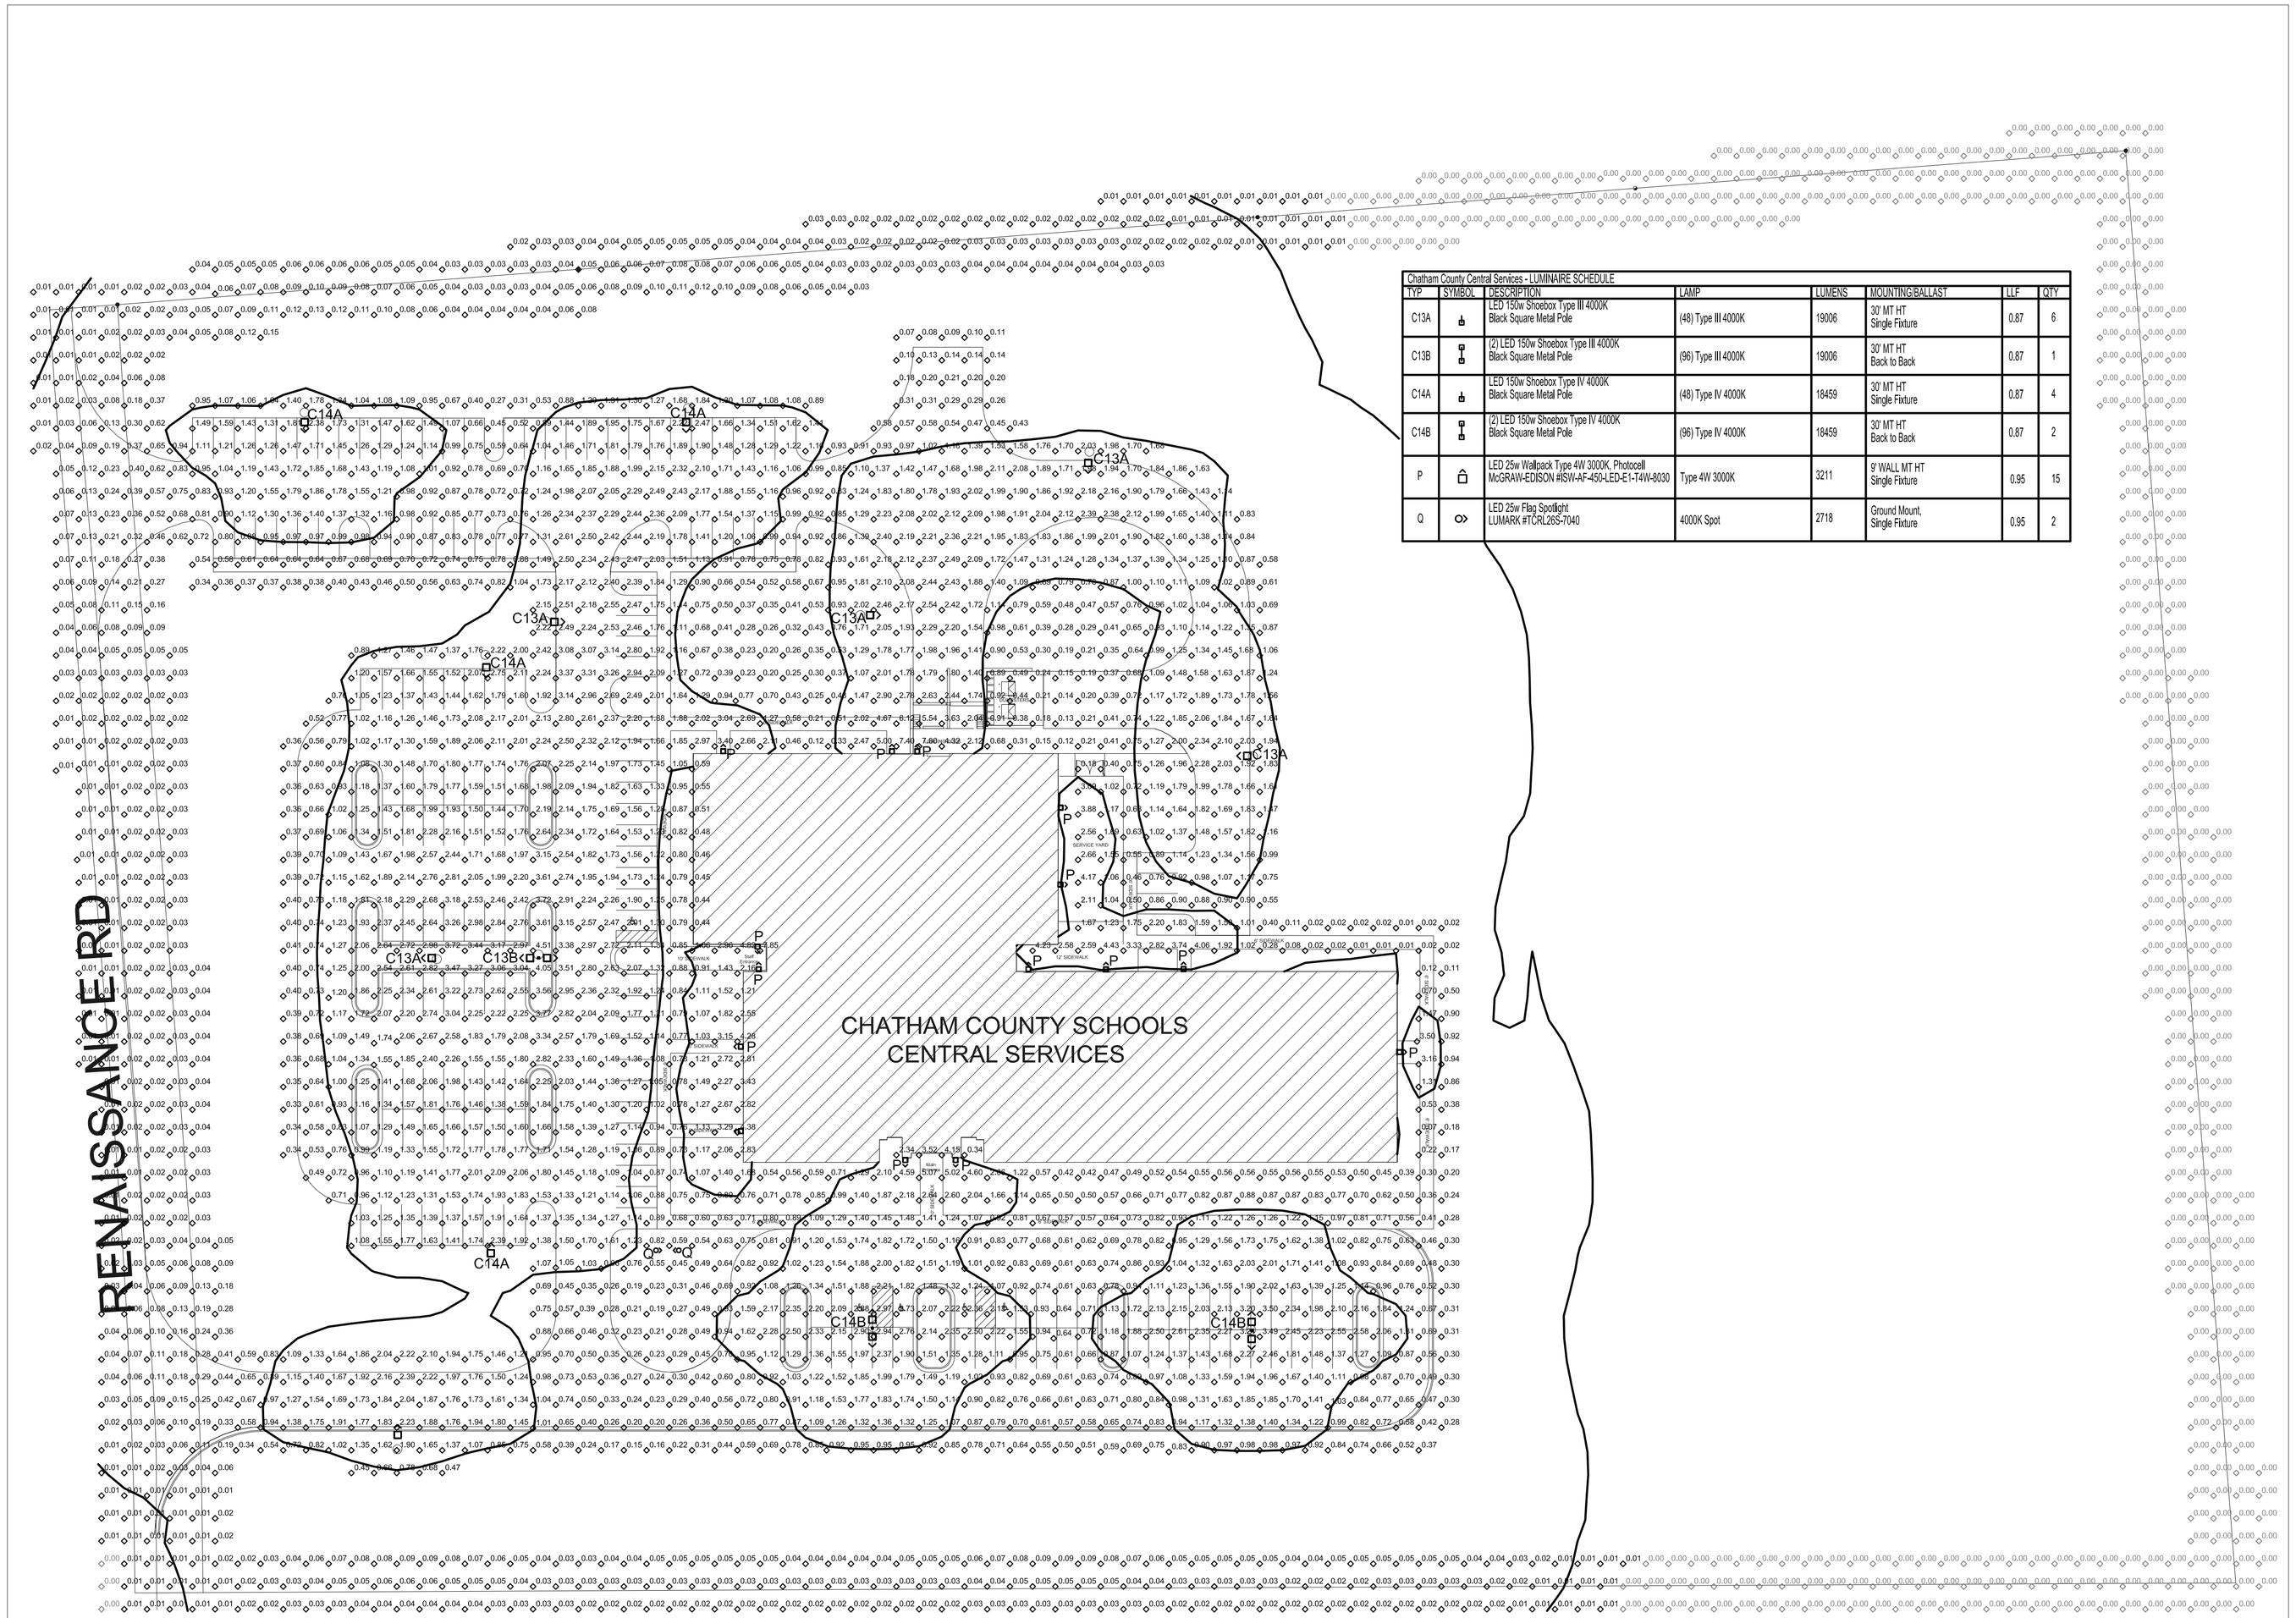

Chatham County Central Services - LUMINAIRE SCHEDULE

TYP	SYMBOL	DESCRIPTION	LAMP	LUMENS	MOUNTING/BALLAST	LLF	QTY
C13A		LED 150w Shoebox Type III 4000K Black Square Metal Pole	(48) Type III 4000K	19006	30' MT HT Single Fixture	0.87	6
C13B		(2) LED 150w Shoebox Type III 4000K Black Square Metal Pole	(96) Type III 4000K	19006	30' MT HT Back to Back	0.87	1
C14A		LED 150w Shoebox Type IV 4000K Black Square Metal Pole	(48) Type IV 4000K	18459	30' MT HT Single Fixture	0.87	4
C14B		(2) LED 150w Shoebox Type IV 4000K Black Square Metal Pole	(96) Type IV 4000K	18459	30' MT HT Back to Back	0.87	2
P		LED 25w Wallpack Type 4W 3000K, Photocell McGRAW-EDISON #SW-AF-450-LED-E1-T4W-8030	Type 4W 3000K	3211	9' WALL MT HT Single Fixture	0.95	15
Q		LED 25w Flag Spotlight LUMARK #TORL26S-T040	4000K Spot	2718	Ground Mount, Single Fixture	0.95	2

ELECTRICAL SITE LIGHTING PLAN

SCALE: 1" = 40'-0"

cra inc
222 cloister court
chapel hill, nc
27514
919.401.8586

RN&M ENGINEERS
Reece, Noland & McElrath, Inc.
94 Main Street
Canton, North Carolina 28716
PHONE: 828.492.0677 NC CERT. NO. C-0149
MAIL@RNMENGINEERS.COM
©2020
WWW.RNMENGINEERS.COM

seal/ signature

NOT FOR CONSTRUCTION

rev	date	description

date

phase

issued for

project number

Original drawing is 36 x 24. Do not scale contents of this drawing.

sheet number

SL-1

SHT. 1 OF 1