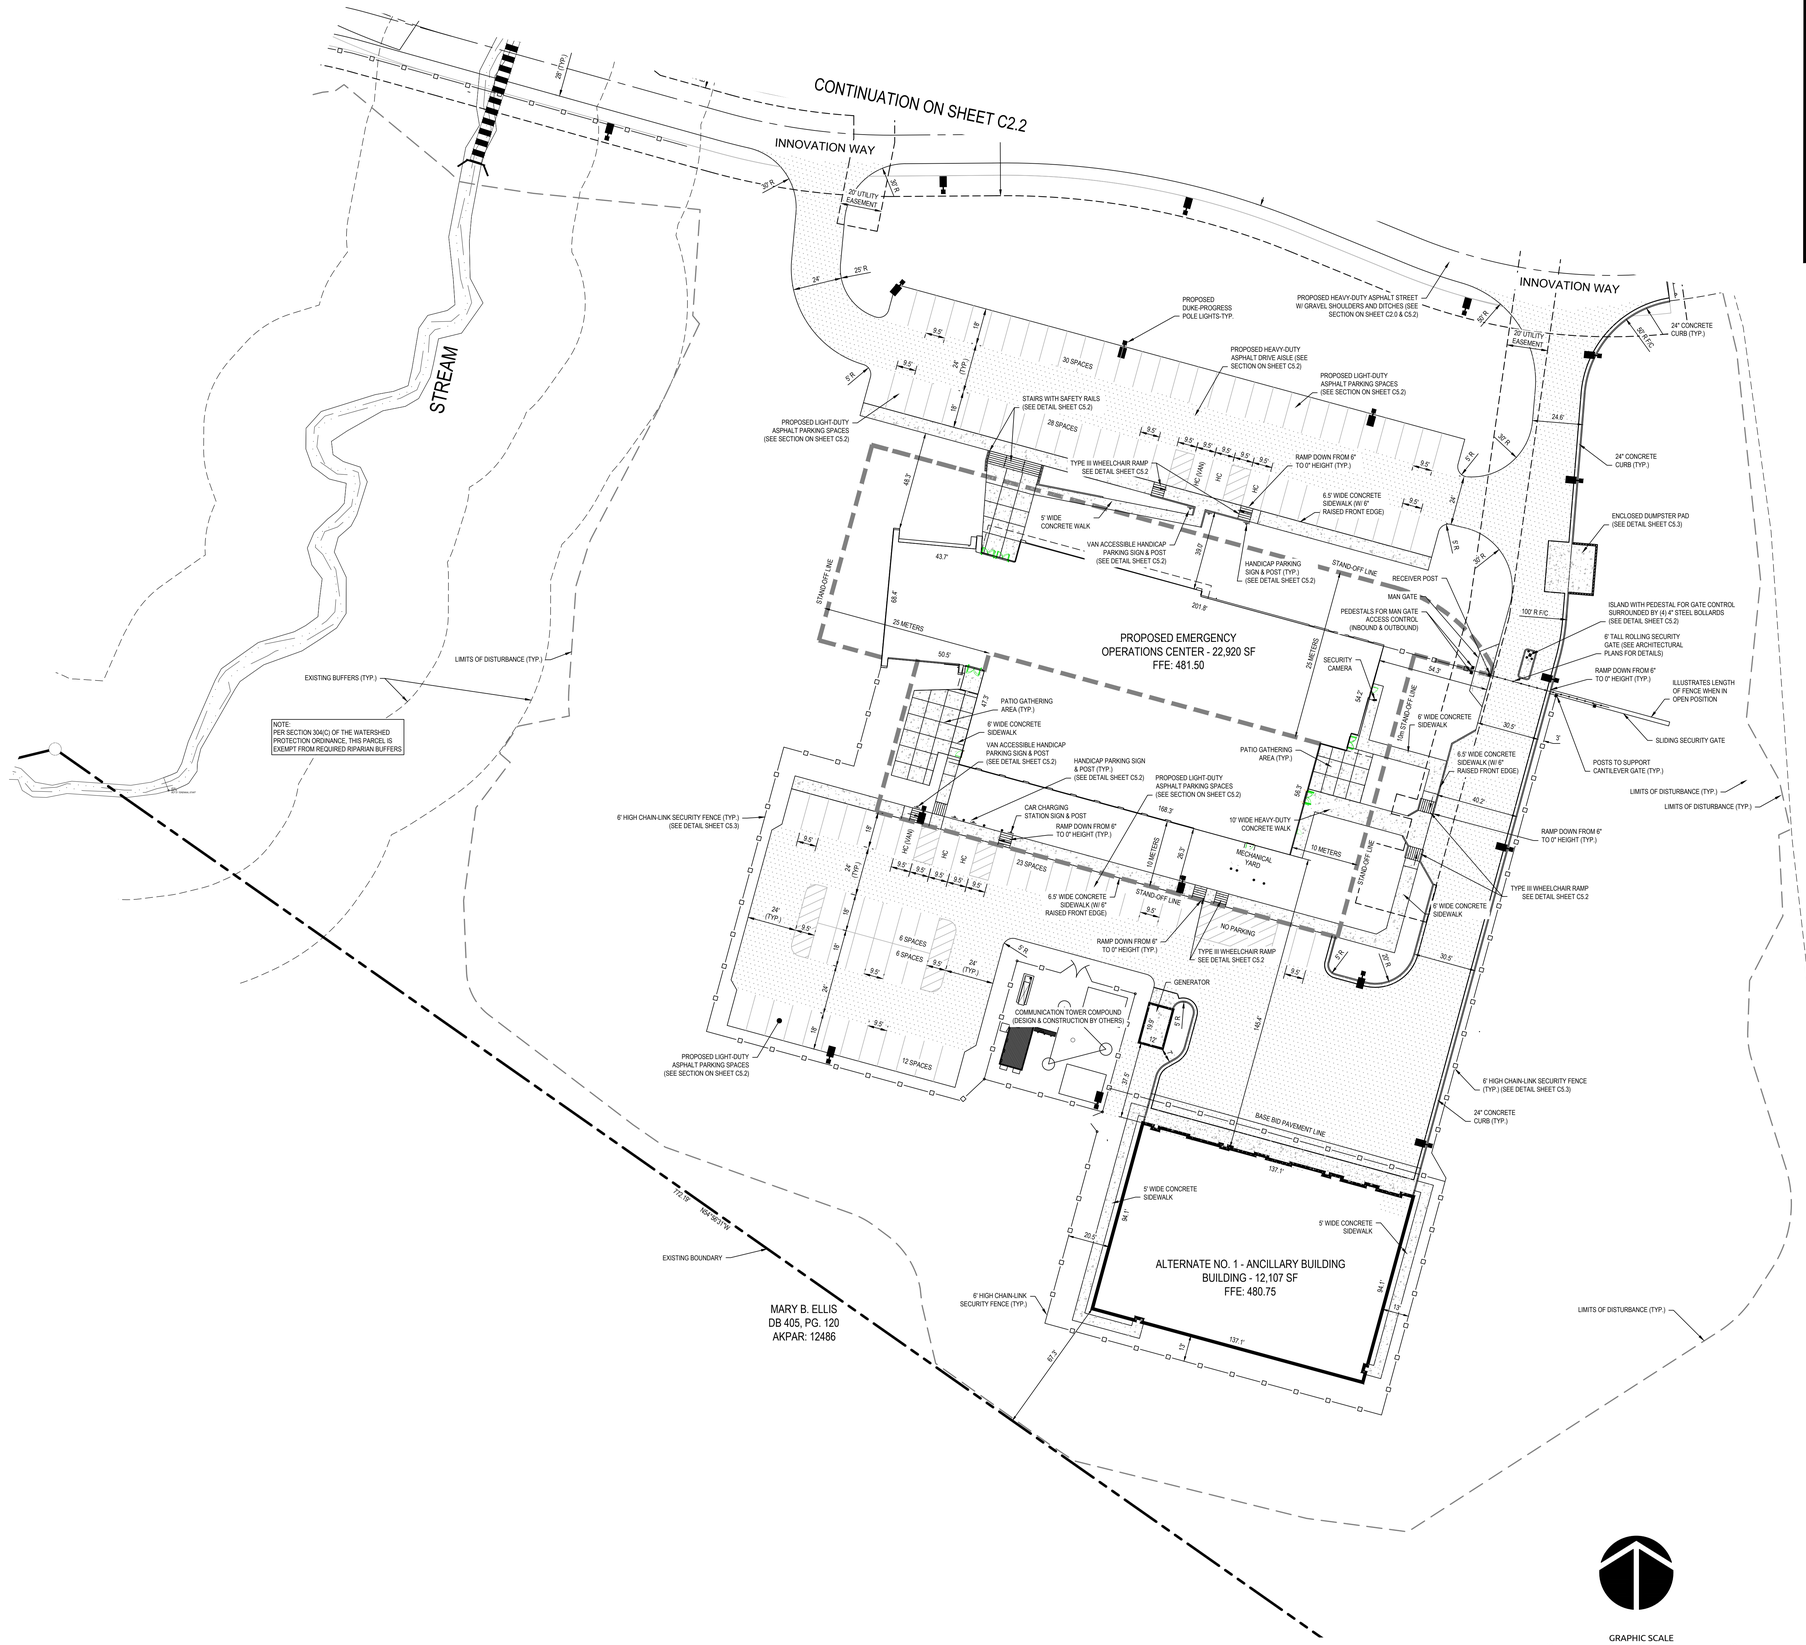

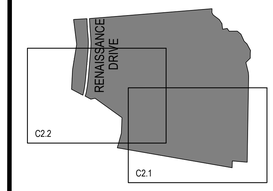

KEY PLAN

SCHRADERGROUP
161 Leverington Ave, Suite 105
Philadelphia, PA 19127
p: 215 482 7440
f: 215 482 7441
www.sgarc.com

MHAworks
PLANNING ARCHITECTURE INTERIORS
57 Grant Drive, Suite E
Pittsboro, NC 27312
p: 919 533 6472
www.mhaworks.com

Consultants:

Civil:
WITHERSRAVENEL
115 Mackenan Drive
Cary, NC 27511
(919) 469-3340

MEP:
RMF ENGINEERING
100 East Main Street, Suite 301
Salisbury, MD 21801
(443) 736-1638

Structural Engineer
SCHRADERGROUP
153 East King Sreet, Suite 211-212
Lancaster, PA 17602
(717) 299-8965

Professional Seal:

WithersRavenel
Engineers | Planners | Surveyors

NORTH CAROLINA PROFESSIONAL ENGINEER
PRELIMINARY
NOT APPROVED FOR CONSTRUCTION
DAVID E. BASTIONE

Owner:
Chatham County, North Carolina
12 East Street, P.O. Box 1809
Pittsboro, NC 27312

New Construction of:
Chatham County Emergency Operations and Communications Center
112 Innovation Way
Pittsboro, 27312

ISSUED FOR:

NO.	DESCRIPTION	DATE

DATE: 08/31/2020

SG PROJECT NUMBER: 19-027

Key Plan:

Drawing Title:
DETAILED SITE PLAN - EOC

Drawing Number:
C2.1

100% CONSTRUCTION DRAWINGS

K:\19-19-076\19076\7-Chatham Emergency Operations Center\CAD\Development Plans\C2.1 Detailed Site Plan East-West.dwg Tuesday, January 19, 2021 1:23:49 PM - BASTIONE, DAVE