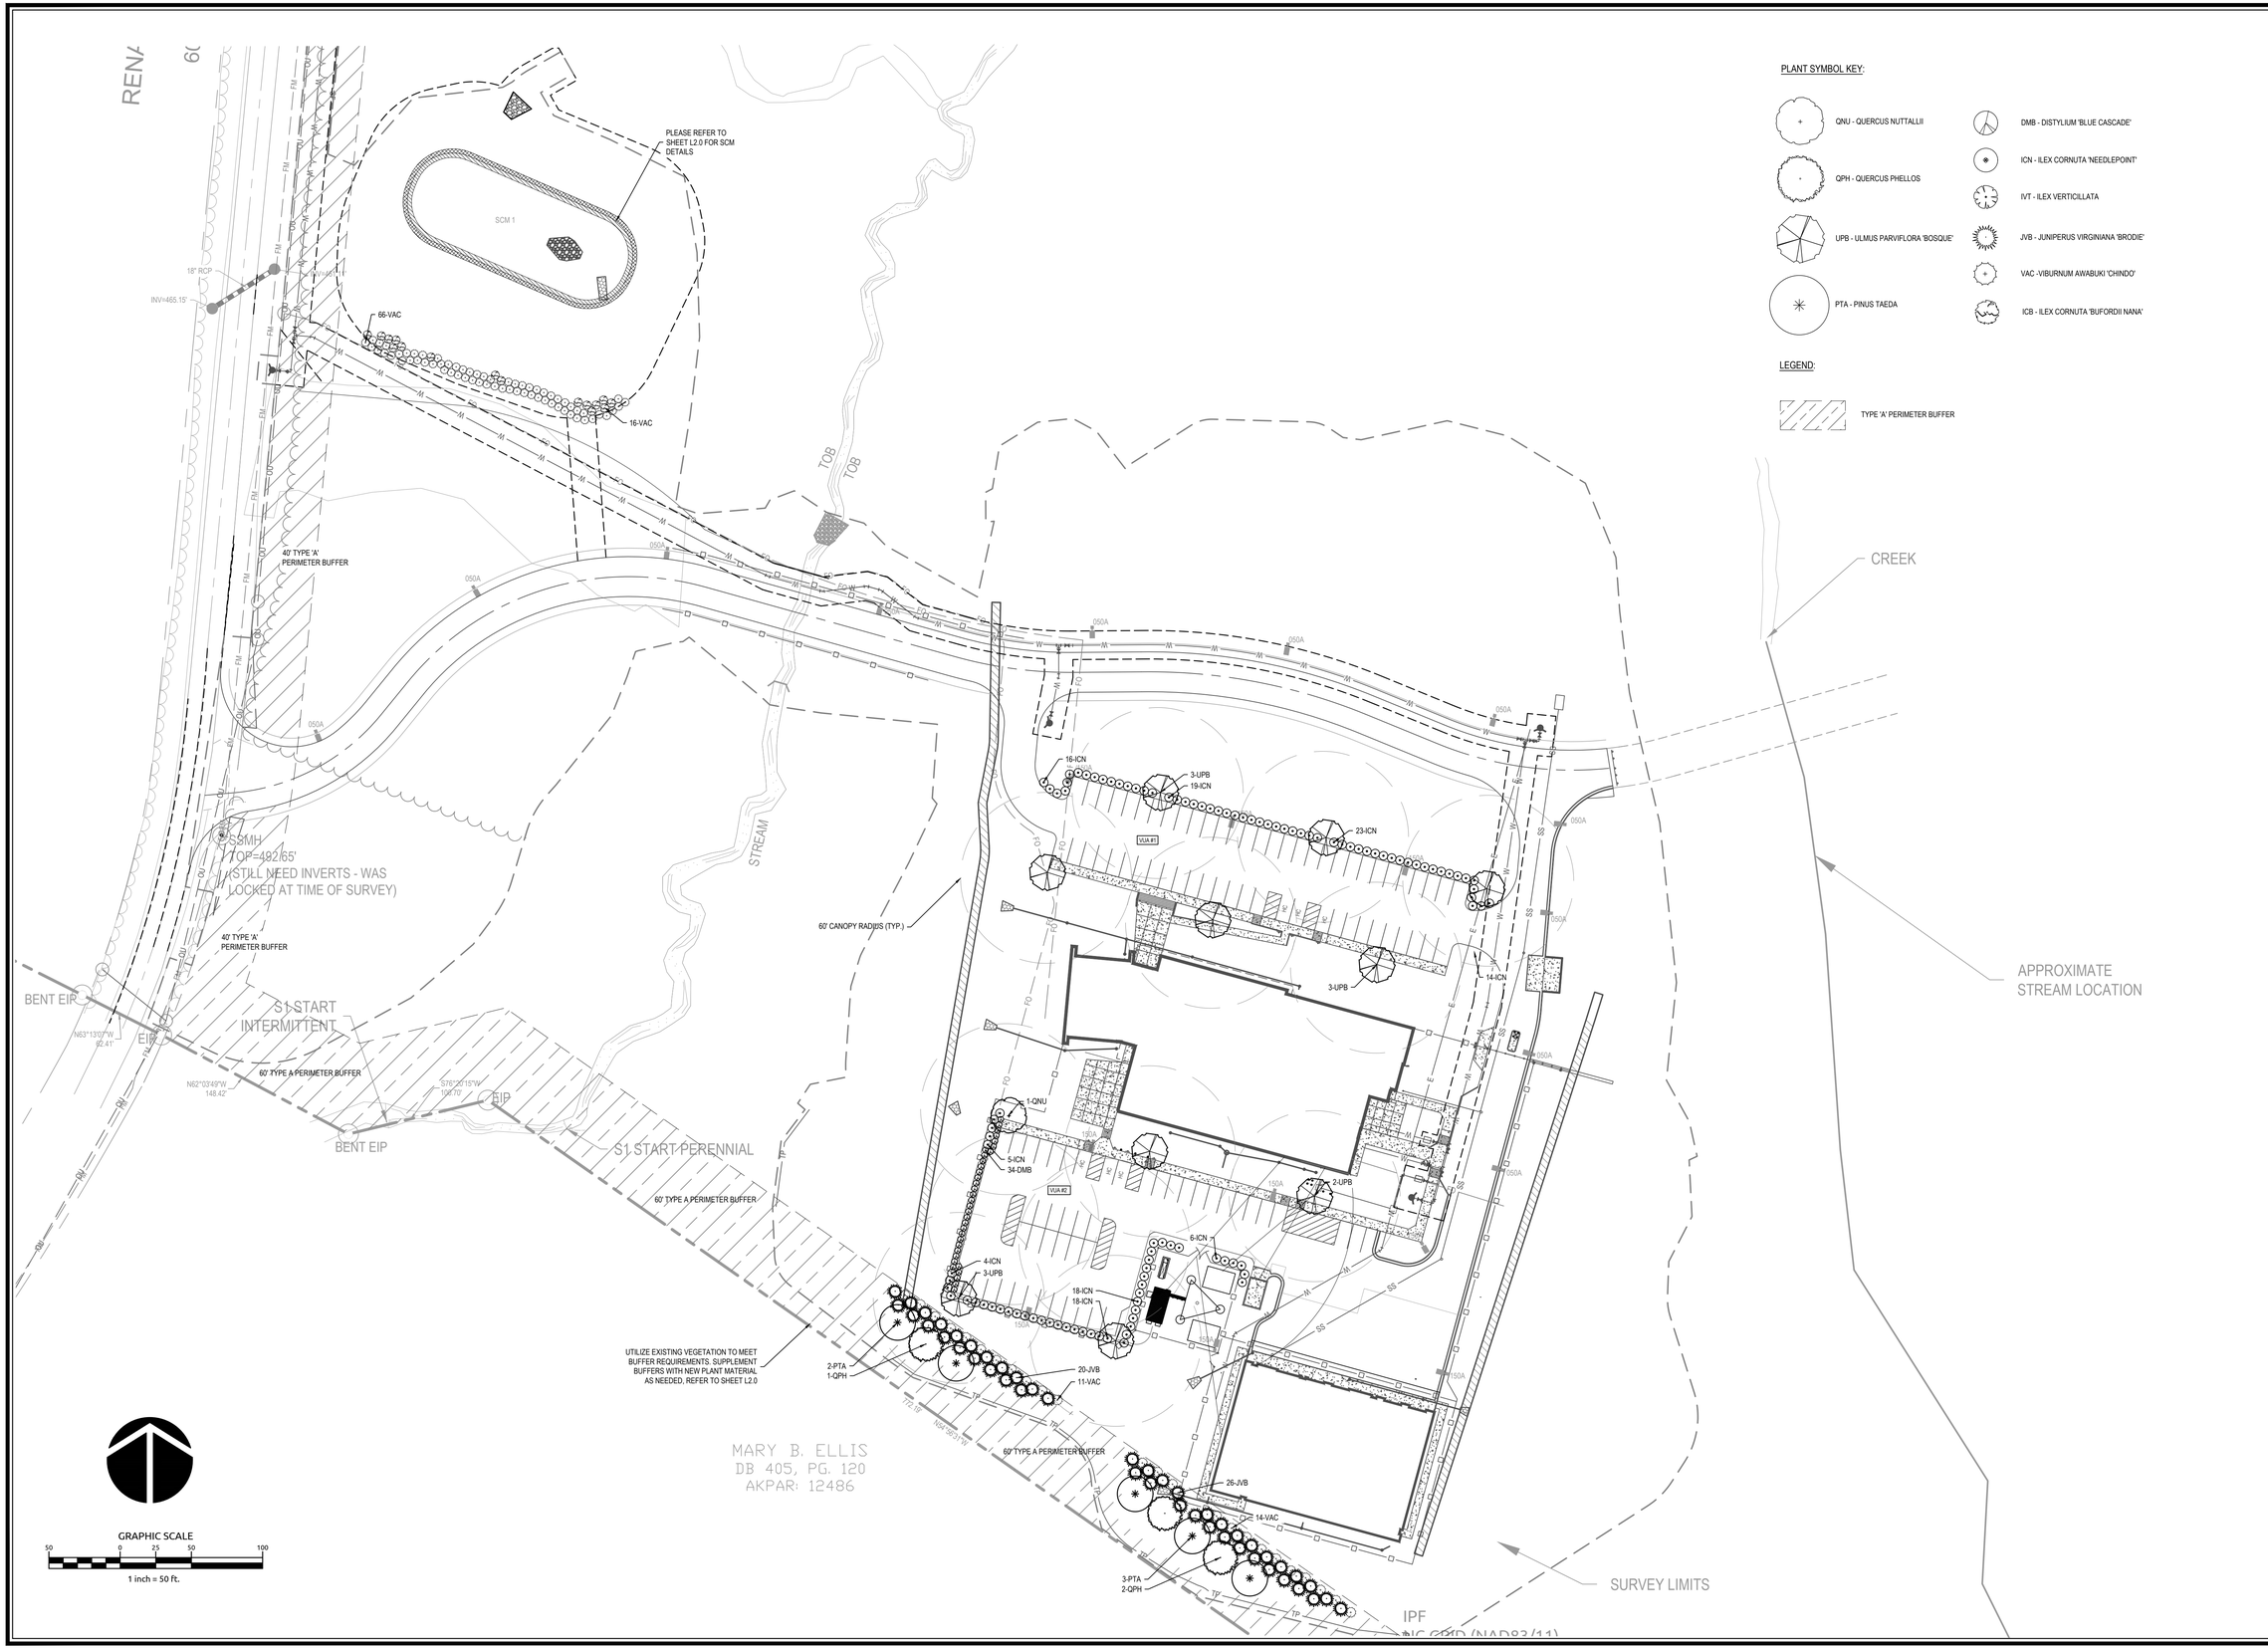

WithersRavenel
Engineers | Planners | Surveyors
115 MacKenan Drive | Cary, NC 27511 | t: 919.469.3340 | license #: C-0832 | www.withersravenel.com

CHATHAM COUNTY EMERGENCY OPERATIONS CENTER
PITTSBORO, NC

LANDSCAPE PLAN

Job No.	02190747.00	Drawn By	WR
Date	7/17/2020	Designer	WR

PRELIMINARY
NOT APPROVED FOR CONSTRUCTION

Revisions

Sheet No.
L1.0