ELEVATION KEY

CLEAR GLAZING

EJ EXPANSION JOINT

CJ CONTROL JOINT

IJ BUILDING ISOLATION JOINT

ELEVATION LEGEND

A STANDING SEAM METAL ROOF SYSTEM
B ALUMINUM GUTTER
C ALUMINUM DOWNSPOUT
E CONCEALED FASTENER FLAT PANEL ALUMINUM WALL PANEL
F OVERHEAD COILING DOOR

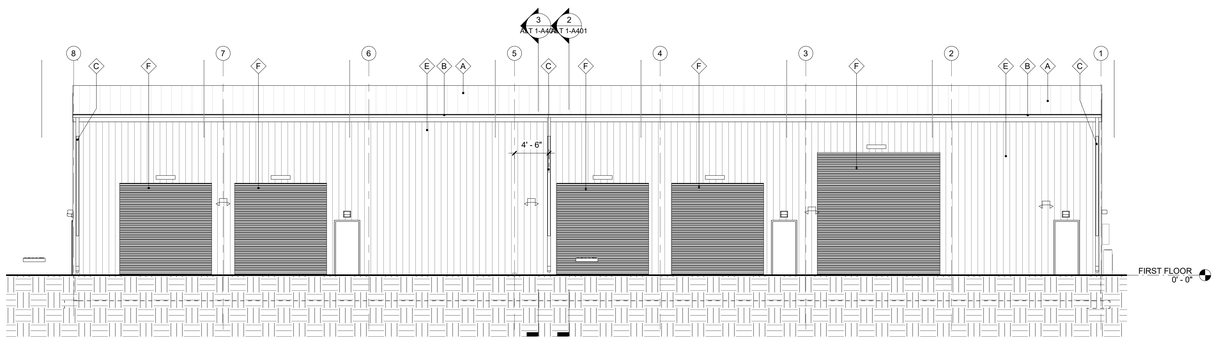

1 ALT 1-A201 COMPOSITE BUILDING ELEVATION - NORTH

SCALE: 1/8" = 1'-0"

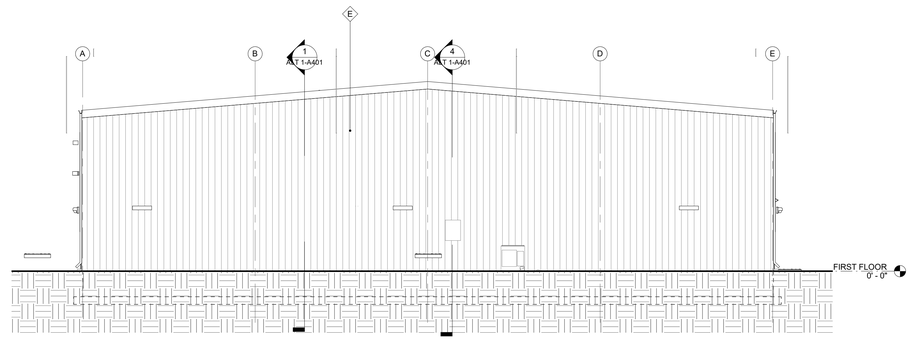

2 ALT 1-A201 COMPOSITE BUILDING ELEVATION - EAST

SCALE: 1/8" = 1'-0"

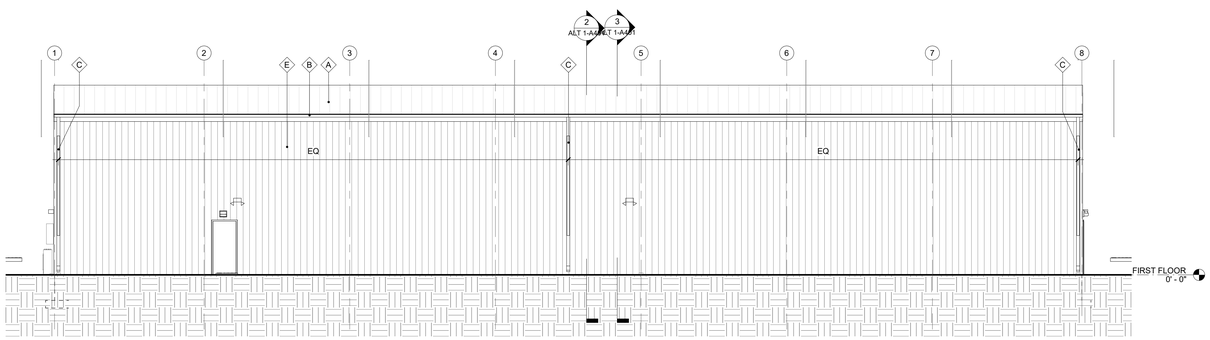

4 ALT 1-A201 COMPOSITE BUILDING ELEVATION - SOUTH

SCALE: 1/8" = 1'-0"

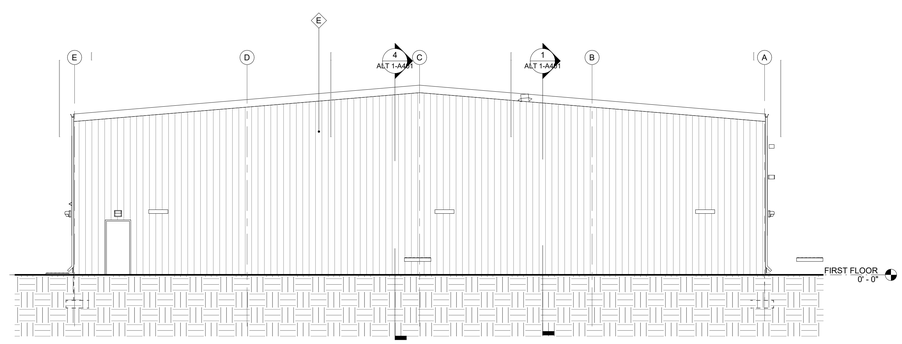

3 ALT 1-A201 COMPOSITE BUILDING ELEVATION - WEST

SCALE: 1/8" = 1'-0"

SCHRADERGROUP
161 Leverington Ave, Suite 105
Philadelphia, PA 19127
p: 215 482 7440
f: 215 482 7441
www.sgarc.com

MHAworks PLANNING ARCHITECTURE INTERIORS
57 Grant Drive, Suite E
Pittsboro, NC 27312
p: 919 533 6472
www.mhaworks.com

Consultants:

Civil:
WITHERSRAVENEL
115 Mackenan Drive
Cary, NC 27511
(919) 469-3340

MEP:
RMF ENGINEERING
100 East Main Street, Suite 301
Salisbury, MD 21801
(443) 736-1638

Structural Engineer:
SCHRADERGROUP
153 East King Street, Suite 211-212
Lancaster, PA 17602
(717) 299-8965

Professional Seal:

Owner:
Chatham County, North Carolina
12 East Street, P.O. Box 1809 Pittsboro, NC 27312

New Construction of:
Chatham County Emergency Operations and Communications Center - Ancillary Building
112 Innovation Way
Pittsboro, NC 27312

ISSUED FOR:

NO.	DESCRIPTION	DATE

DATE: 11/13/2020

SG PROJECT NUMBER: 19-027

Key Plan:

Drawing Title:
BUILDING ELEVATIONS

Drawing Number:
ALT 1-A201

0' 2' 4' 8' 16' 24'

100% CONSTRUCTION DOCUMENTS SUBMISSION