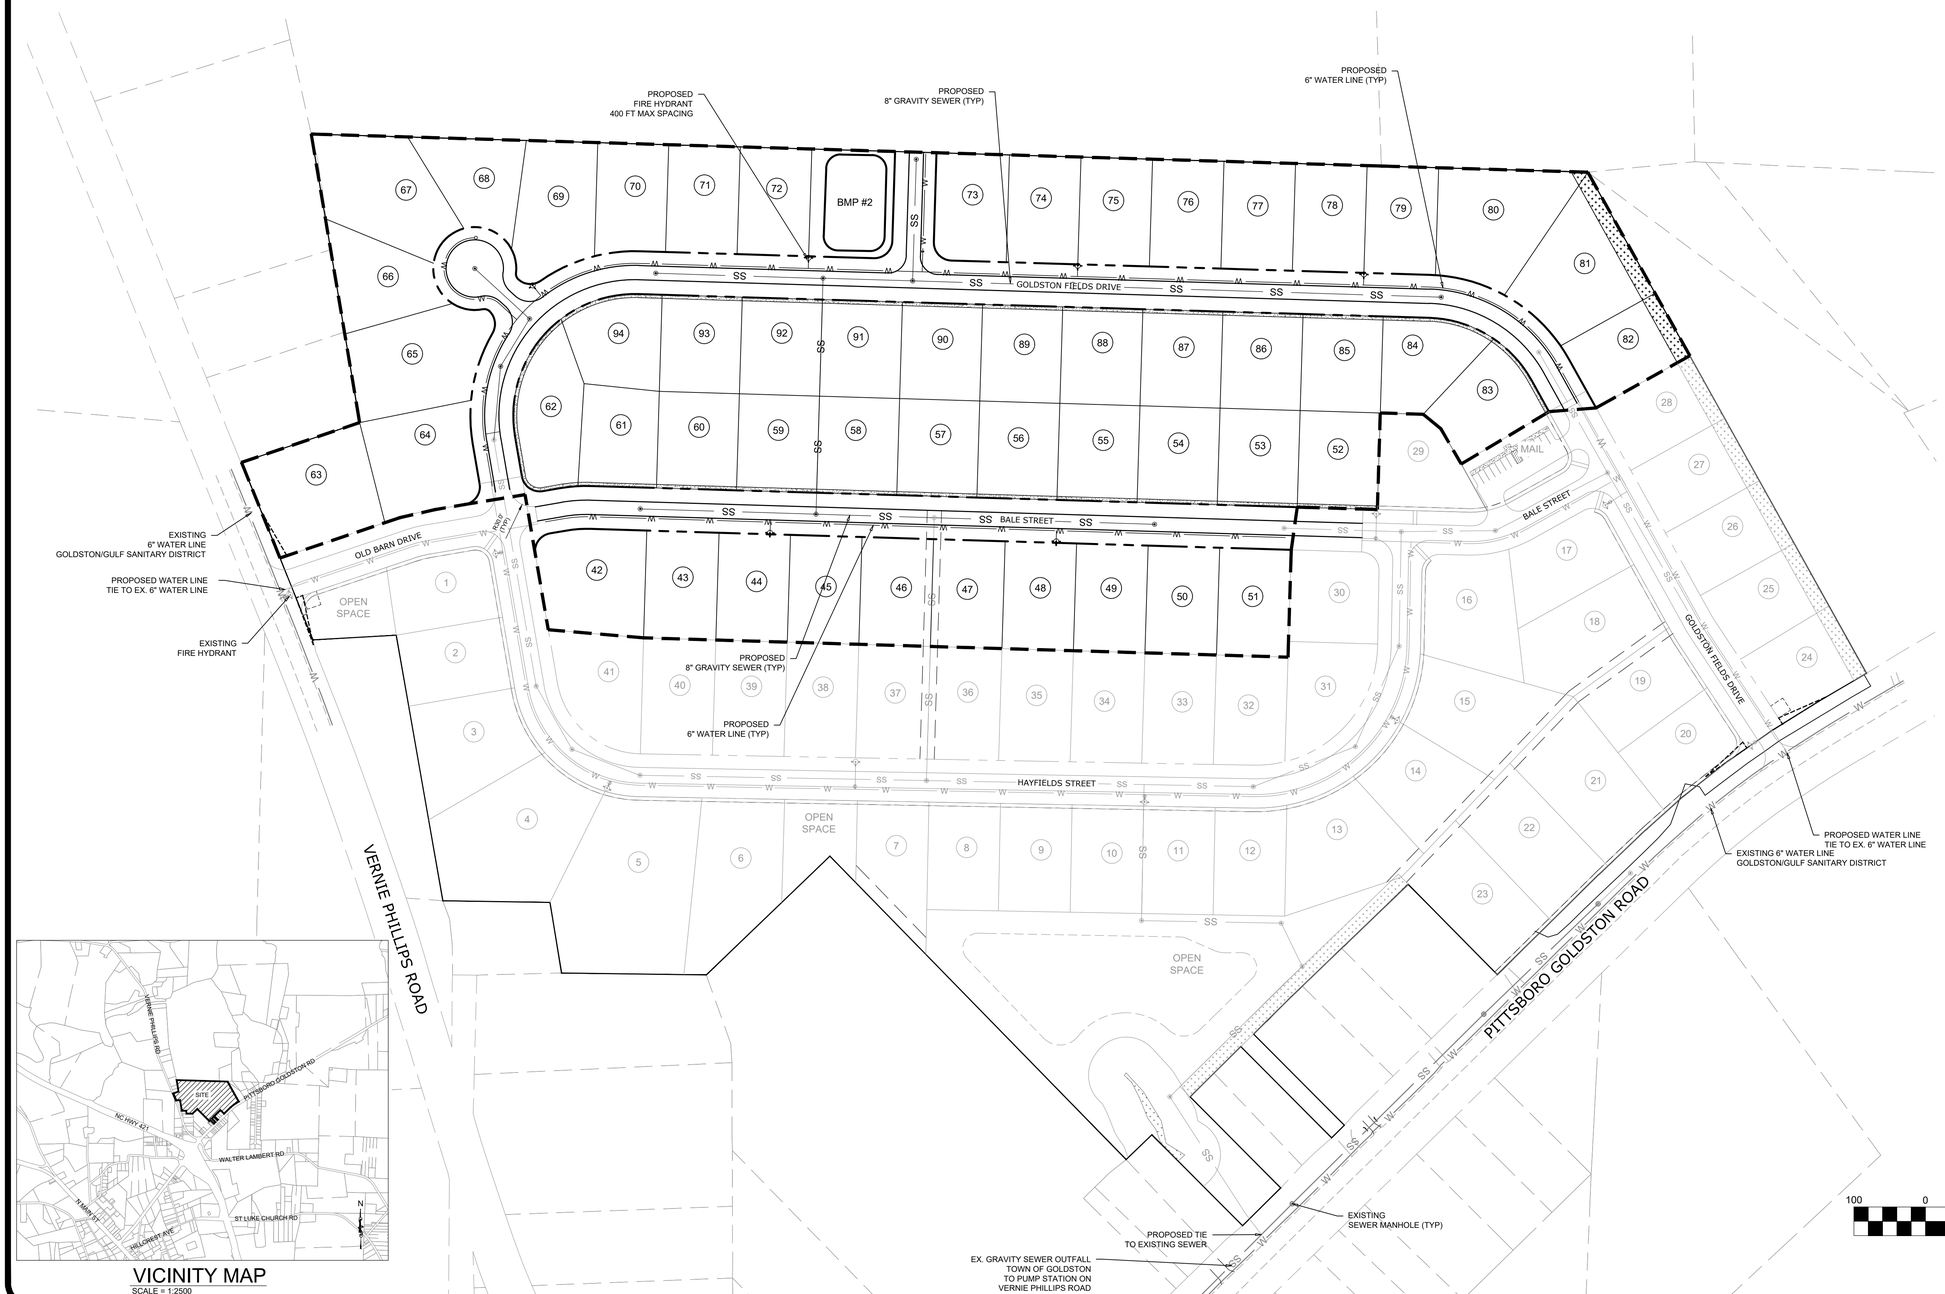

VICINITY MAP
SCALE = 1:2500

RAFTING AND DESIGN SERVICES, INC.
6728 CARBONTON ROAD
Sanford, North Carolina 27330
(919) 499-8759 phone
draftinganddesign@ymail.com

J THOMAS ENGINEERING, INC.
CIVIL ENGINEERING & PLANNING
143 Charlotte Avenue, Suite 104
Sanford, North Carolina 27330
(919) 777-6010 phone
www.jthomasengineering.com
license no. C-3389

GOLDSTON FIELDS SUBDIVISION PHASE II

PITTSBORO GOLDSTON ROAD
GOLDSTON , NORTH CAROLINA

UTILITY PLAN

REVISIONS

AGENCY REVIEW
NOT FOR CONSTRUCTION

Scale: 1"=100'	Drawn by: MTB
Sheet: UP2 of 2	Designed by: MTB
	Reviewed by: MTB
Project Number: 2021-15	Date: APR 2023

File: Z:\2021\2021-15 Branch Subdivision - Goldston\2023.08.03 - Branch Subdivision new maps.dwg Print Date: 10/27/2023