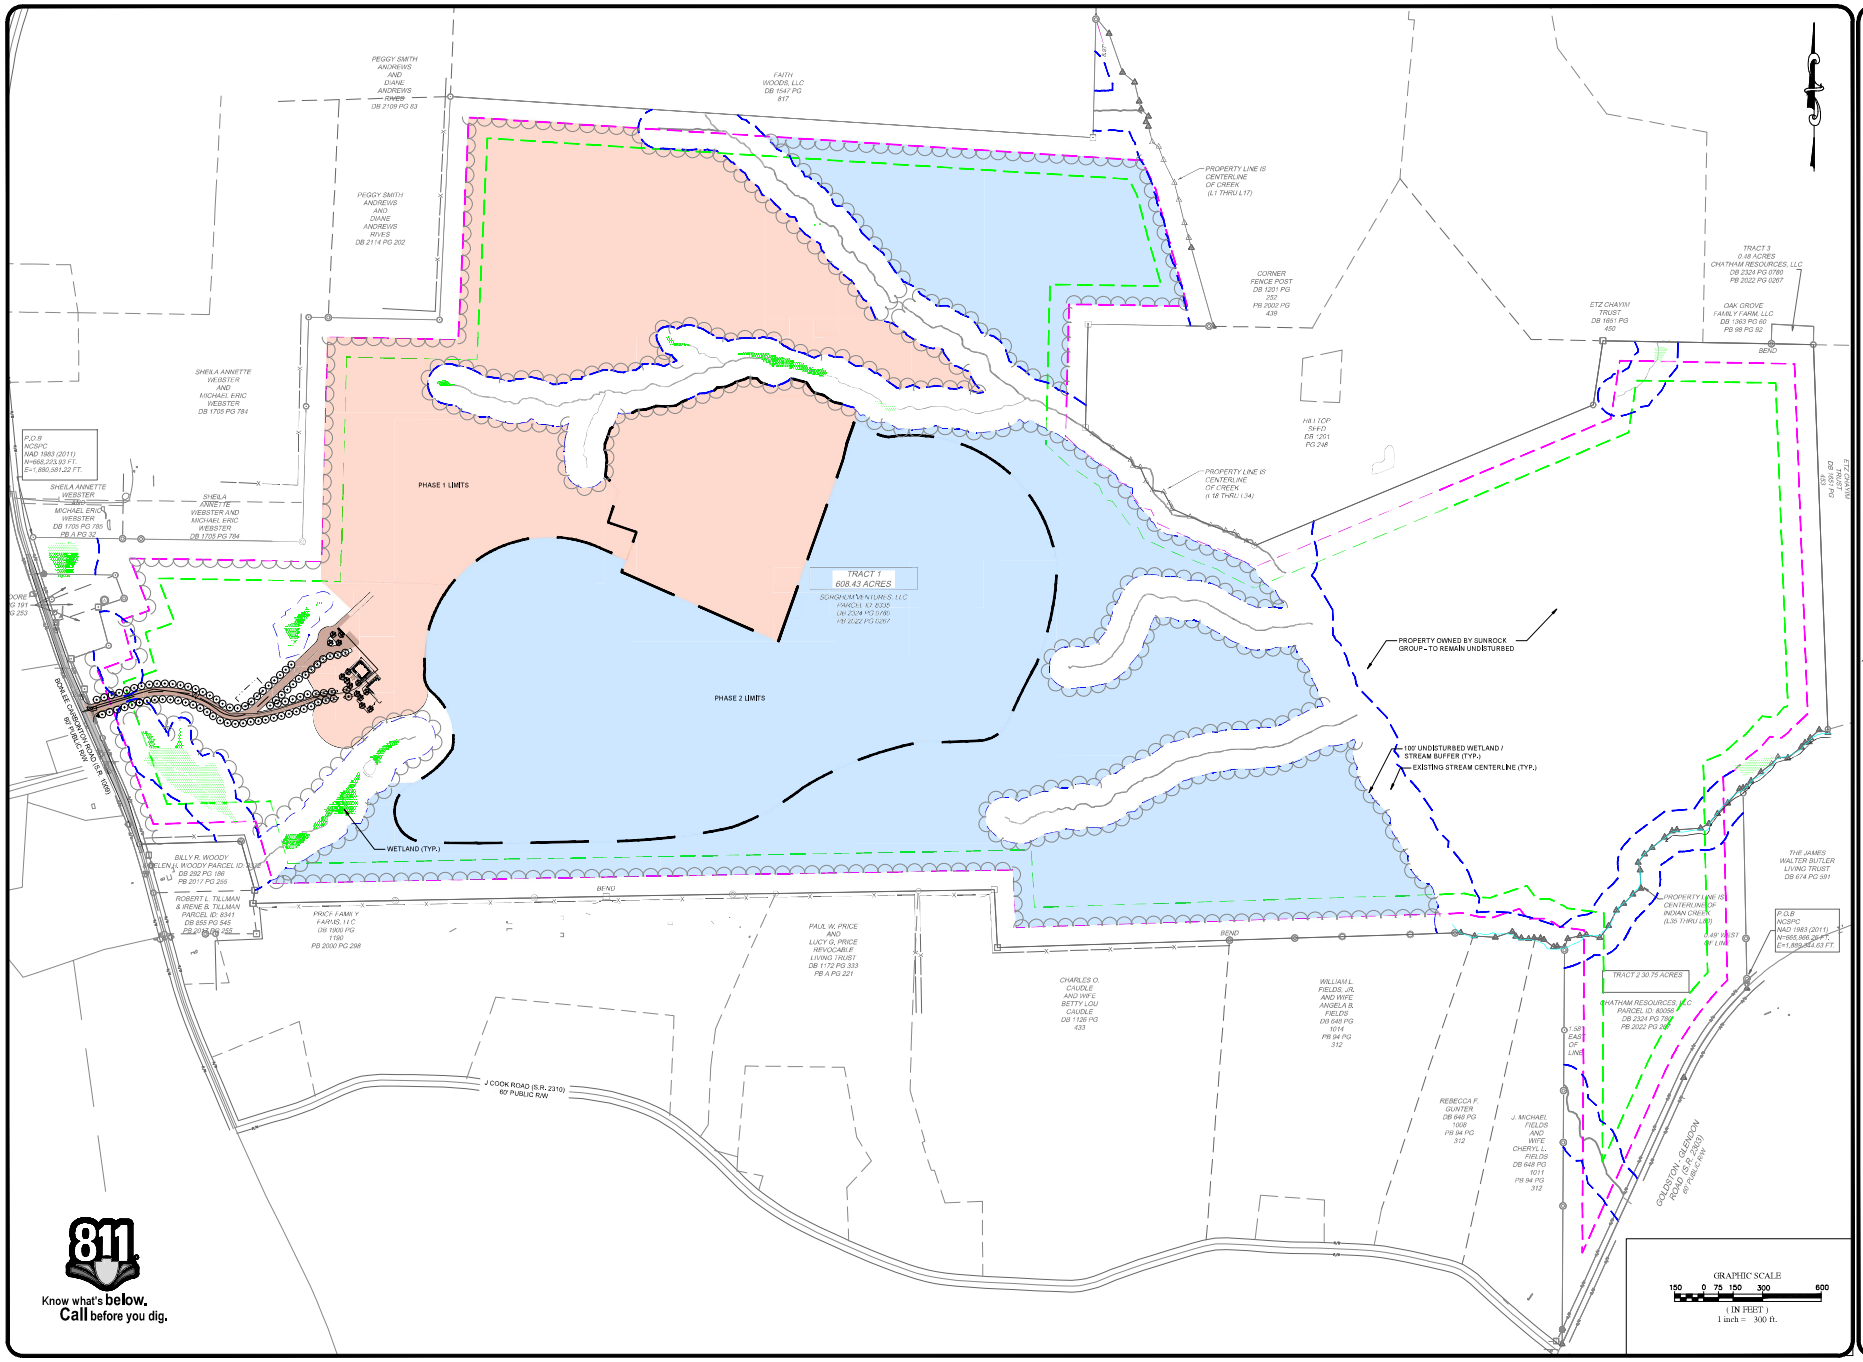

7			
6			
5			
4			
3			
2	FOR FIRST SUBMITTAL – TRC MEETING	05/02/2024	DJH
1	REVISIONS	DATE	BY

COPYRIGHT © 2023 SUMMIT DESIGN AND ENGINEERING SERVICES
DRAWING ALTERATIONS
IT IS A VIOLATION OF LAW FOR ANY PERSON, UNLESS THEY ARE ACTING UNDER THE DIRECTION OF A LICENSED ENGINEER, ARCHITECT, OR LANDSCAPE ARCHITECT, TO ALTER ANY ITEM ON THIS DRAWING IN ANY WAY. IF THIS DRAWING IS ALTERED, THE ALTERING ENGINEER, ARCHITECT, OR LANDSCAPE ARCHITECT SHALL AFFIX TO THE DRAWING HIS SEAL, SIGNATURE AND THE NOTATION "ALTERED BY" FOLLOWED BY HIS IDENTIFICATION AND THE DATE OF SUCH ALTERATION.

PROJECT ENGINEER/ARCHITECT
WILLIAM R. WITT
WRW@SUMMITDESIGNANDENGINEERING.COM
PROJECT MANAGER
MR. NICK PARKER@SUMMITDESIGNANDENGINEERING.COM
DRAWN BY
BRYAN LAMPRELL@SUMMITDESIGNANDENGINEERING.COM
LAST ISSUE DATE
APRIL 15, 2024

NOT FOR CONSTRUCTION

NORTH CAROLINA PROFESSIONAL ENGINEER SEAL 032874 WILLIAM R. WITT

PRELIMINARY

SUMMIT
DESIGN AND ENGINEERING SERVICES
Raleigh, North Carolina
Office: (919) 239-4447
www.summitdesignandengineering.com

CONDITIONAL DISTRICT REZONING-SITE PLAN
GOLDSTON BULDING MATERIALS
BONLEE CARBONTON ROAD
GOLDSTON, NORTH CAROLINA 27252

OVERALL SITE PLAN

PROJECT NO.
23-0318.204
DRAWING NAME:
23-0318_S_REZONING.dwg
SHEET NO.
C-3