LEGEND

- EDGE OF WOODS
- INTERMITTENT STREAM WITH FLOW DIRECTION
- 6' CHAIN LINK FENCE
- CURB & GUTTER
- EDGE OF PAVEMENT
- EDGE OF GRAVEL
- OVERHEAD UTILITY WIRES
- UTILITY POLE
- GUY WIRE / ANCHOR
- PHYTOREMEDIATION PLOT AREA
- INFILTRATION GALLERY
- EXTENT OF SOURCE AREA SOIL EXCAVATION
- 48PW-2 WATER SUPPLY WELL (ACTIVE)
- PW-1 WATER SUPPLY WELL ABANDONED
- 48 MW-1 SHALLOW MONITORING WELL
- 48 DW-2 DEEP MONITORING WELL
- 48RW-2R RECOVERY WELL
- 48HS-4 / 48HS-4-SW COMBINED SURFACE WATER AND PORE WATER SAMPLE LOCATION
- 48 MW-8 ABANDONED MONITORING WELL
- BR-IW2 PROPOSED BEDROCK INJECTION WELL (60-100 FT.)
- BR-IW1 PROPOSED PWR/ BEDROCK INJECTION WELL (30-60 FT.)
- RW-1 EXISTING RECOVERY WELL FOR USE AS INJECTION WELL (35-80 FT.)

NOTES

1. THE STREAM LOCATION IS APPROXIMATED BASED ON SURVEYED SAMPLE LOCATIONS

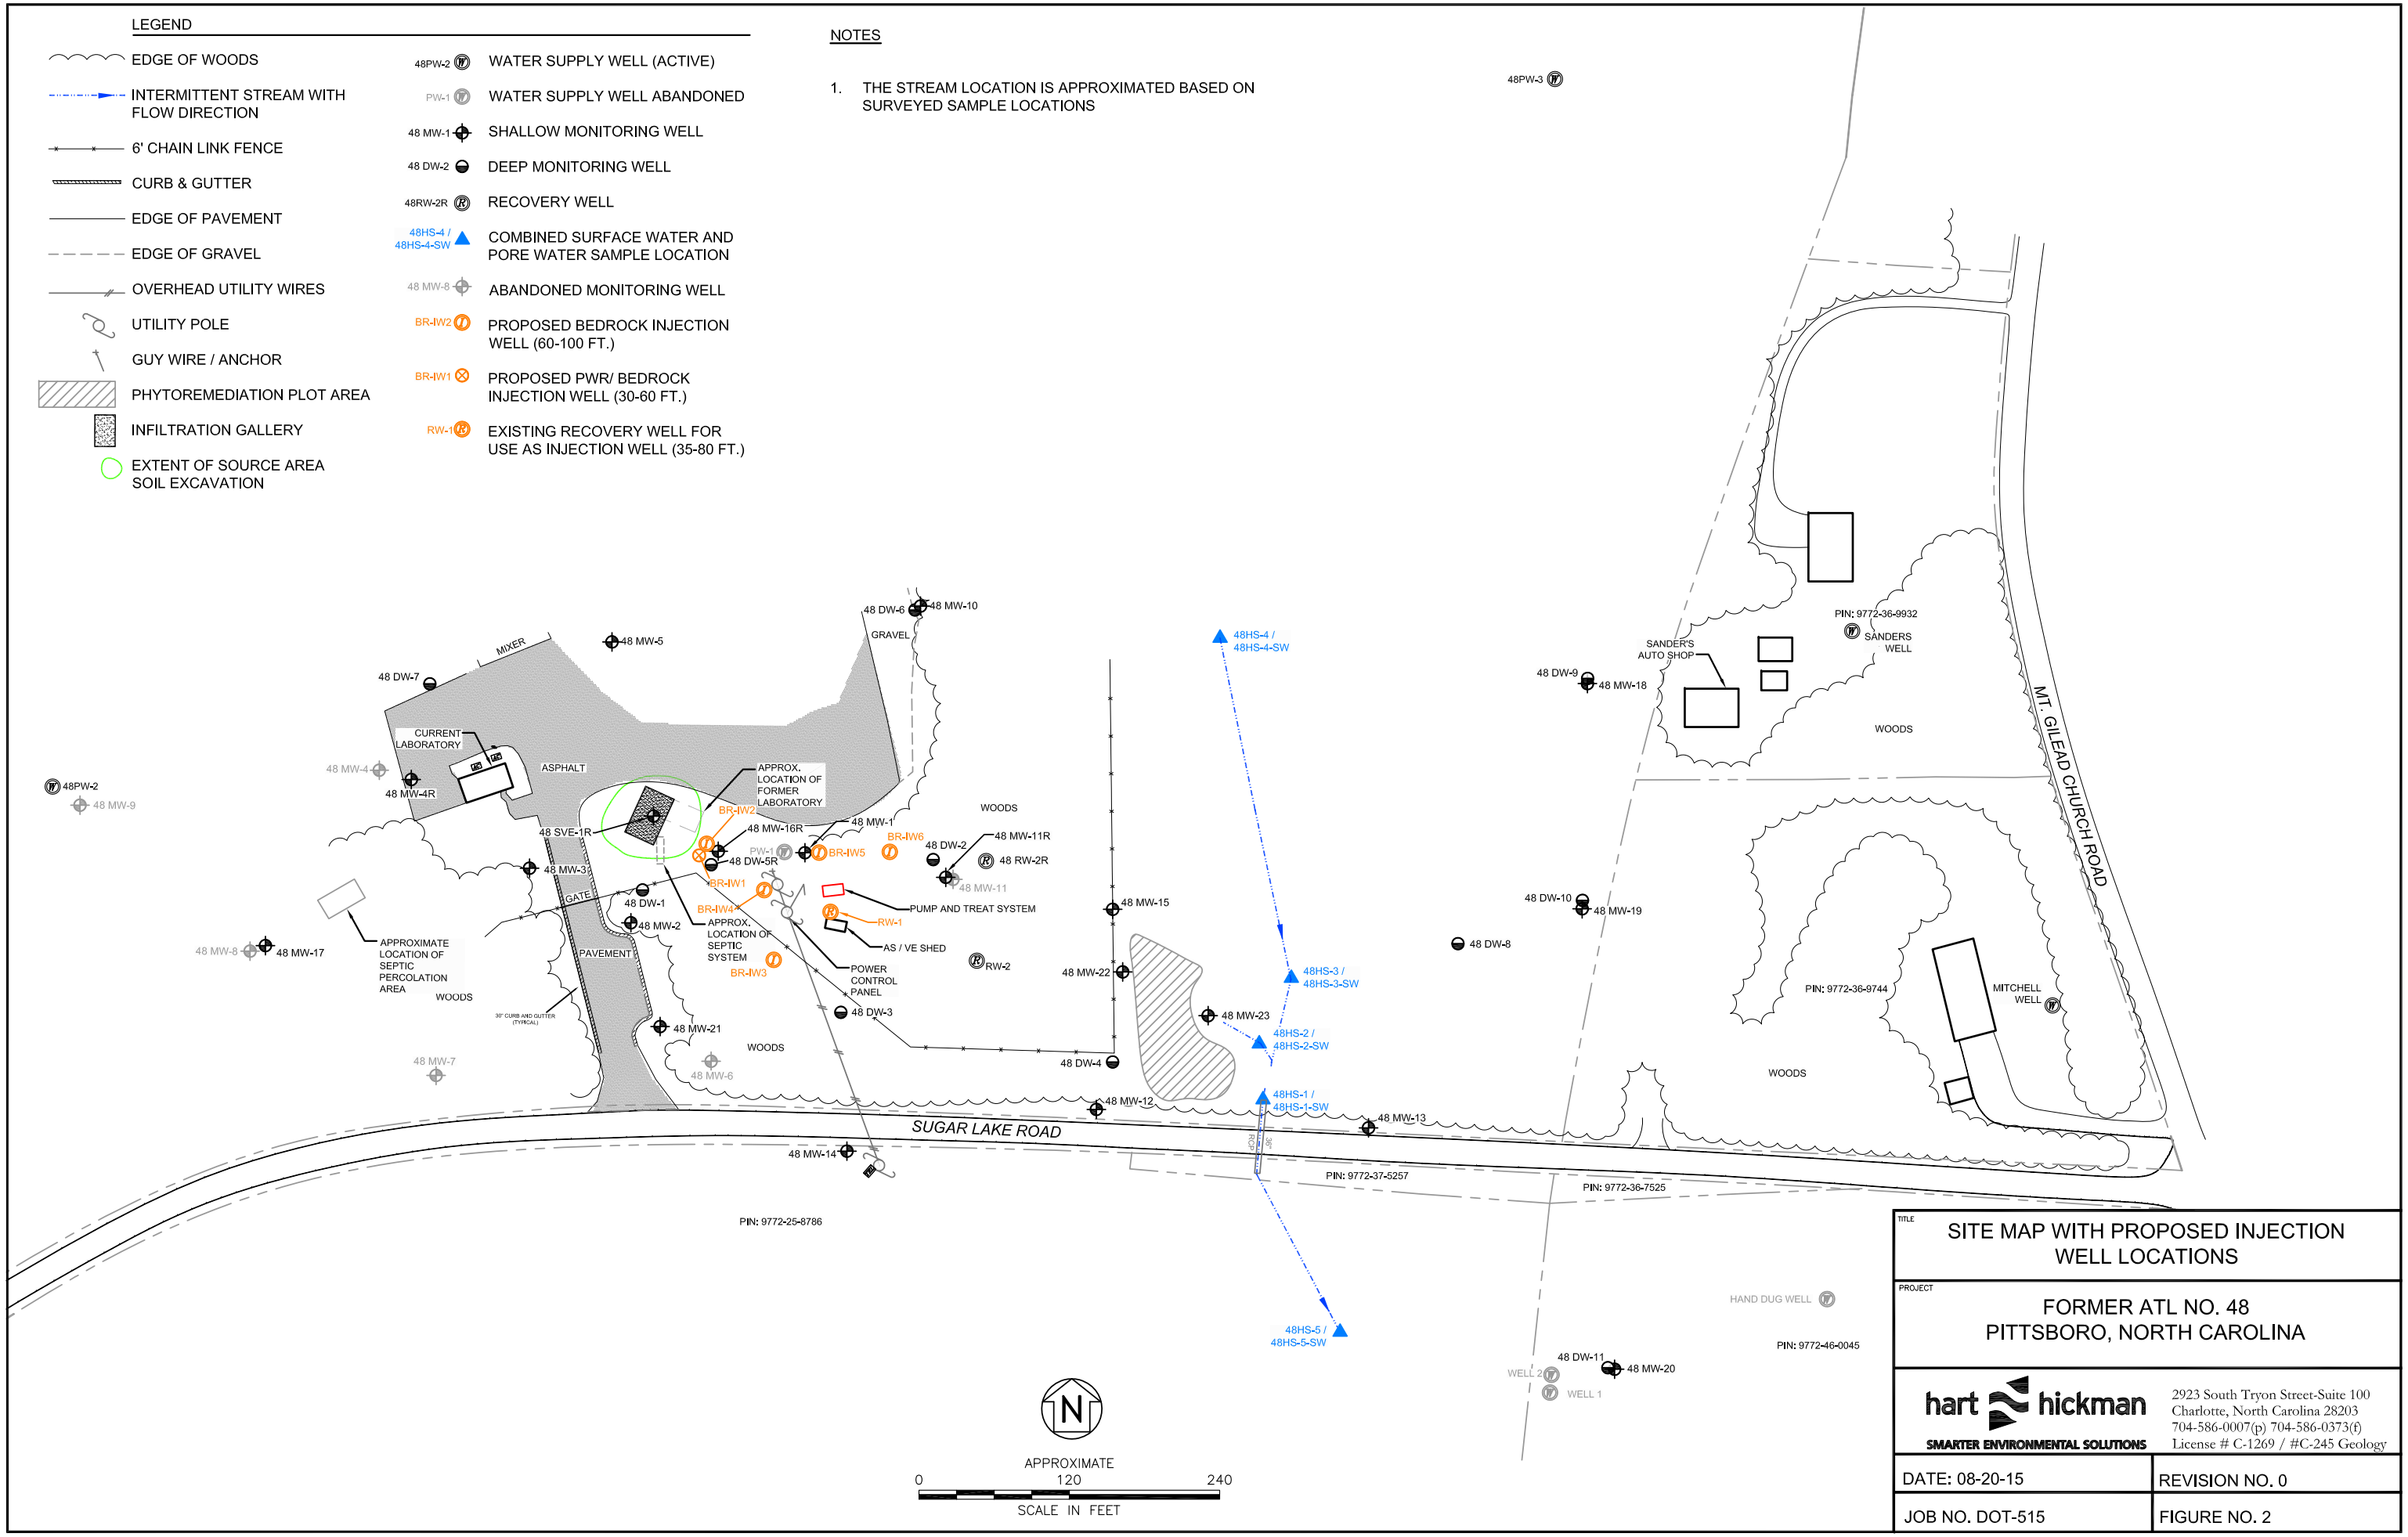

TITLE

SITE MAP WITH PROPOSED INJECTION WELL LOCATIONS

PROJECT

FORMER ATL NO. 48
PITTSBORO, NORTH CAROLINA

hart hickman
SMARTER ENVIRONMENTAL SOLUTIONS

2923 South Tryon Street-Suite 100
Charlotte, North Carolina 28203
704-586-0007(p) 704-586-0373(f)
License # C-1269 / #C-245 Geology

DATE: 08-20-15	REVISION NO. 0
JOB NO. DOT-515	FIGURE NO. 2